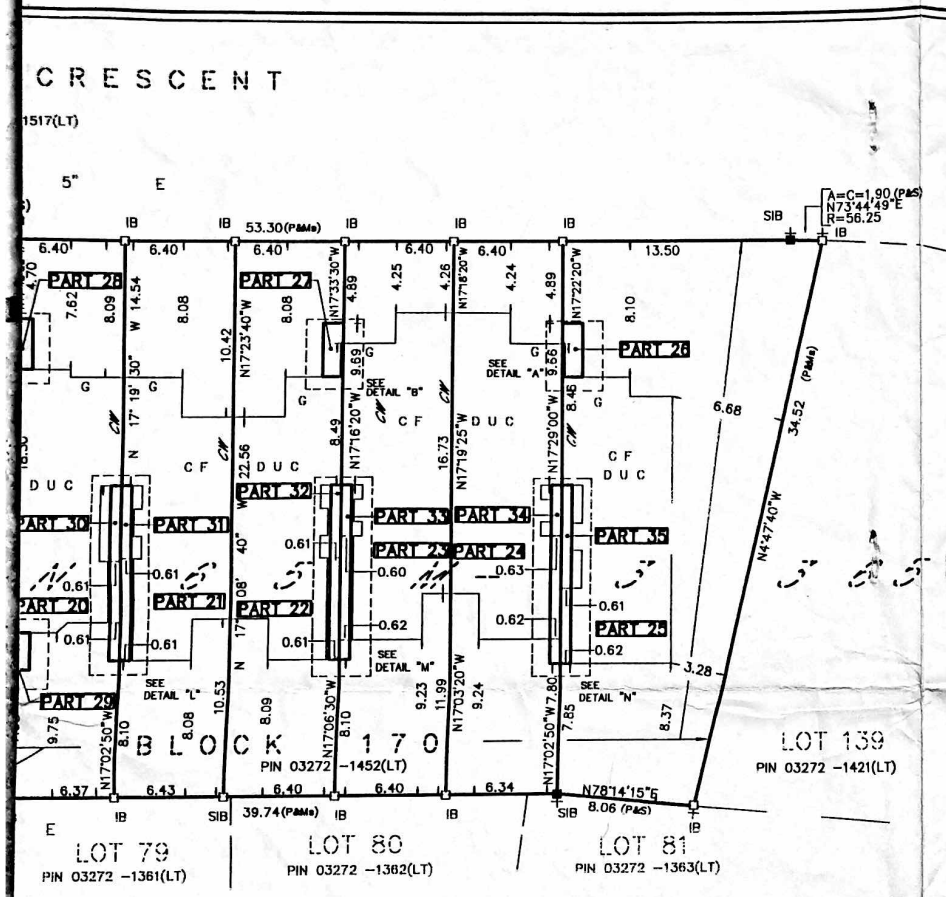

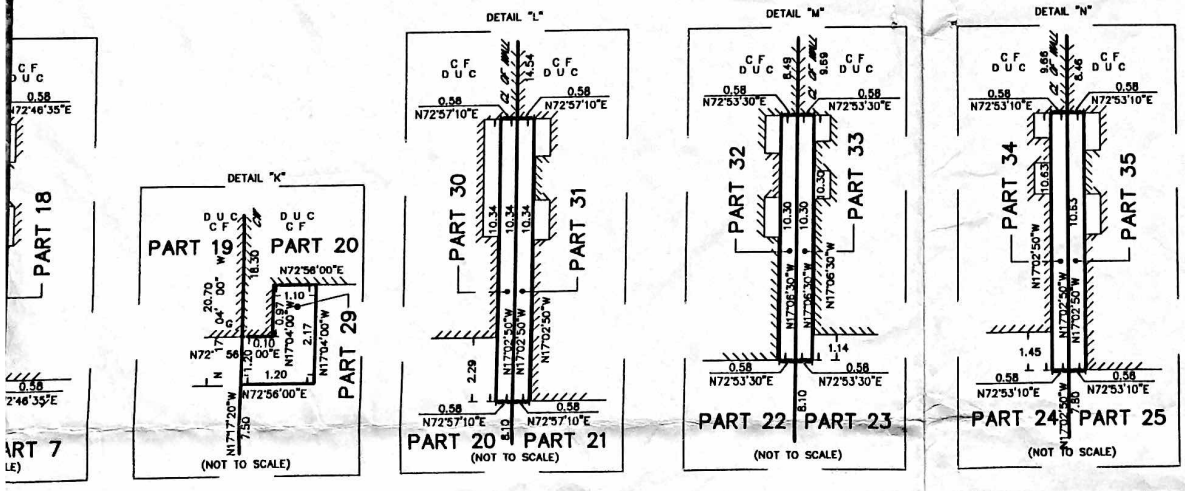

SCHEDULE

PART	ALL OF BLOCK	PLAN	ALL of PIN No.
1			
2			
3			
4			
5			
6			
7			
8			
9			
10	169	65M-3365	03272-1451(LT)
11			
12			
13			
14			
15			
16			
17			
18			
19			
20			
21			
22			
23			
24			
25			
26			
27	170		03272-1452(LT)
28			
29			
30			
31			
32			
33			
34			
35			

PLAN 65R-22465

RECEIVED AND DEPOSITED
DATE 7th April 2000.

Asst. Dep. D. Skranda
LAND REGISTRAR FOR THE LAND TITLES DIVISION OF YORK REGION(No.65)

I REQUIRE THIS PLAN TO BE DEPOSITED UNDER THE LAND TITLES ACT
DATE MAR 20, 2000
JOHN D. CARTER
ONTARIO LAND SURVEYOR

PLAN OF SURVEY OF BLOCKS 169 AND 170 PLAN 65M-3365 CITY OF VAUGHAN

REGIONAL MUNICIPALITY OF YORK

SCALE 1:250

JOHN DOUGLAS CARTER (1095)
ONTARIO LAND SURVEYOR -2000-

BEARING REFERENCE

BEARINGS ARE ASTRONOMIC AND ARE REFERRED TO THE SOUTHERLY LIMIT OF ROYAL APPIAN CRESCENT AS SHOWN ON REGISTERED PLAN 65M-3365.HAVING A BEARING OF N72°46'35"E.

LEGEND and NOTES

□	DENOTES	IRON BAR PLANTED
■	DENOTES	FOUND
IB	DENOTES	IRON BAR
SIB	DENOTES	STANDARD IRON BAR
S	DENOTES	SET
Ms	DENOTES	MEASURED
CF	DENOTES	CONCRETE FOUNDATON
DUC	DENOTES	DWELLING UNDER CONSTRUCTION
P	DENOTES	PLAN 65M-3365
G	DENOTES	GARAGE
CW	DENOTES	CENTRE LINE OF WALL

ALL FOUND BARS ARE BY A. SKRANDA SURVEYING LTD., UNLESS OTHERWISE NOTED.

SURVEYOR'S CERTIFICATE

I CERTIFY THAT :

1. THIS SURVEY AND PLAN ARE CORRECT AND IN ACCORDANCE WITH THE SURVEYS ACT, THE SURVEYORS ACT, THE LAND TITLES ACT, AND THE REGULATIONS MADE UNDER THEM
2. THE SURVEY WAS COMPLETED ON 1st DAY OF DEC,1999

DATE MAR 20, 2000

JOHN DOUGLAS CARTER
ONTARIO LAND SURVEYOR

JOHN DOUGLAS CARTER LTD.
ONTARIO LAND SURVEYORS
24 CASTLE HARBOUR LANE THORNHILL
ONTARIO L3T 3A2 905-881-0726

PROJECT No. 99-1005

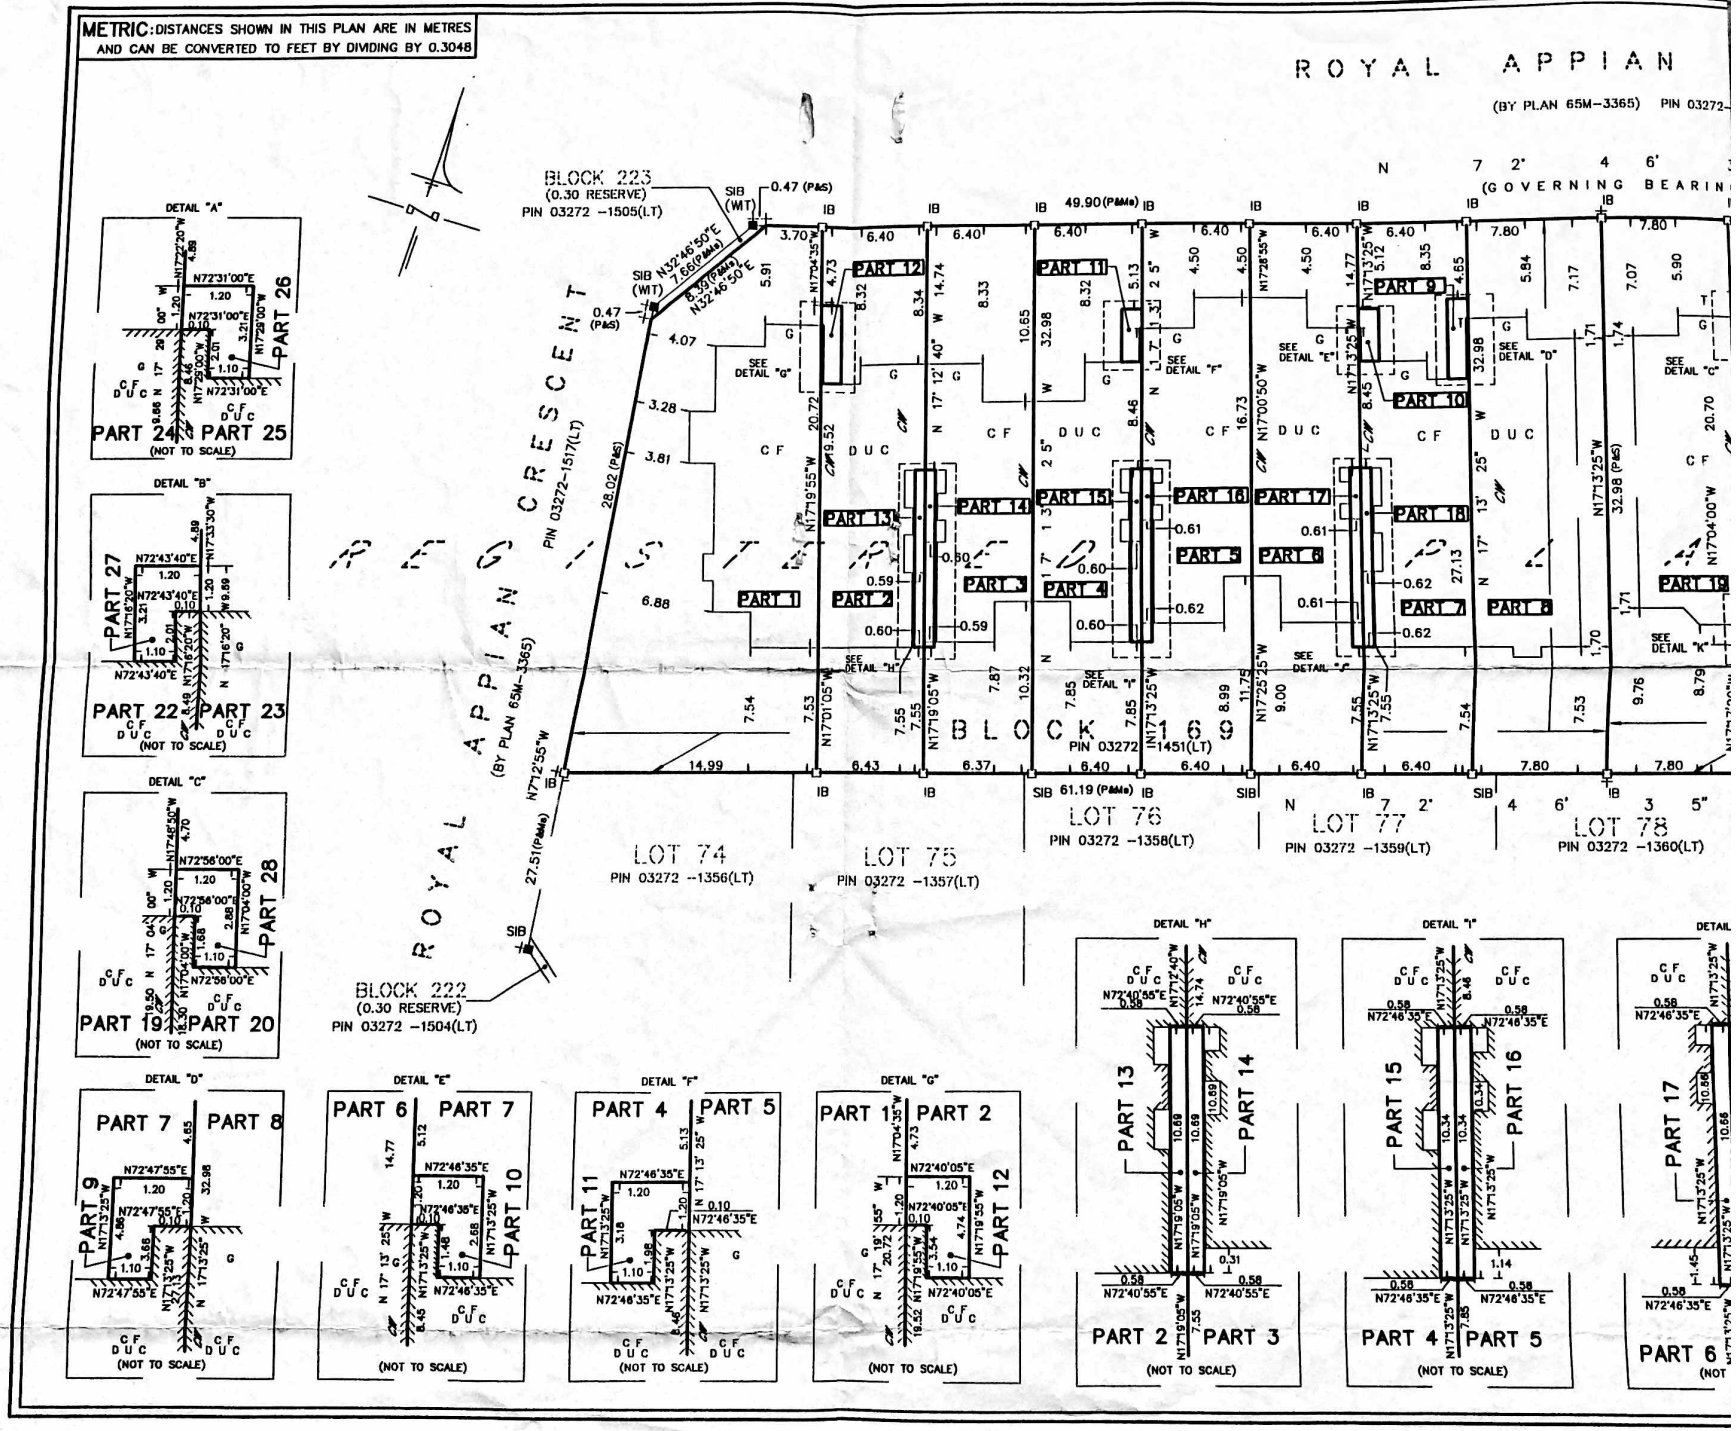
METRIC: DISTANCES SHOWN IN THIS PLAN ARE IN METRES AND CAN BE CONVERTED TO FEET BY DIVIDING BY 0.3048
ROYAL APPIAN
(BY PLAN 65M-3365) PIN 03272-
(GOVERNING BEARIN
BLOCK 223
(0.30 RESERVE)
PIN 03272 -1505(LT)
SIB (WIT)
0.47 (P&S)
SIB N32°46'50"E 7.66(P&Mo)
N32°46'50"E 8.39(P&Mo)
49.90(P&Mo)
ROYAL APPIAN CRESCENT
PIN 03272-1517(LT)
(BY PLAN 65M-3365)
BLOCK 222
(0.30 RESERVE)
PIN 03272 -1504(LT)
BLOCK 16
PIN 03272 -1451(LT)
LOT 74
PIN 03272 -1356(LT)
LOT 75
PIN 03272 -1357(LT)
LOT 76
PIN 03272 -1358(LT)
LOT 77
PIN 03272 -1359(LT)
LOT 78
PIN 03272 -1360(LT)
61.19 (P&Mo)
27.51(P&Mo)
28.02 (P&S)
32.98 (P&S)
DETAIL "A"
PART 24
PART 25
PART 26
DETAIL "B"
PART 22
PART 23
PART 27
DETAIL "C"
PART 19
PART 20
PART 28
DETAIL "D"
PART 7
PART 8
PART 9
DETAIL "E"
PART 6
PART 7
PART 10
DETAIL "F"
PART 4
PART 5
PART 11
DETAIL "G"
PART 1
PART 2
PART 12
DETAIL "H"
PART 13
PART 14
DETAIL "I"
PART 15
PART 16
DETAIL
PART 17
PART 2
PART 3
PART 4
PART 5
PART 6
(NOT TO SCALE)
SEE DETAIL "A"
SEE DETAIL "B"
SEE DETAIL "C"
SEE DETAIL "D"
SEE DETAIL "E"
SEE DETAIL "F"
SEE DETAIL "G"
SEE DETAIL "H"
SEE DETAIL "I"
SEE DETAIL "K"
PART 1
PART 2
PART 3
PART 4
PART 5
PART 6
PART 7
PART 8
PART 9
PART 10
PART 11
PART 12
PART 13
PART 14
PART 15
PART 16
PART 17
PART 18
PART 19